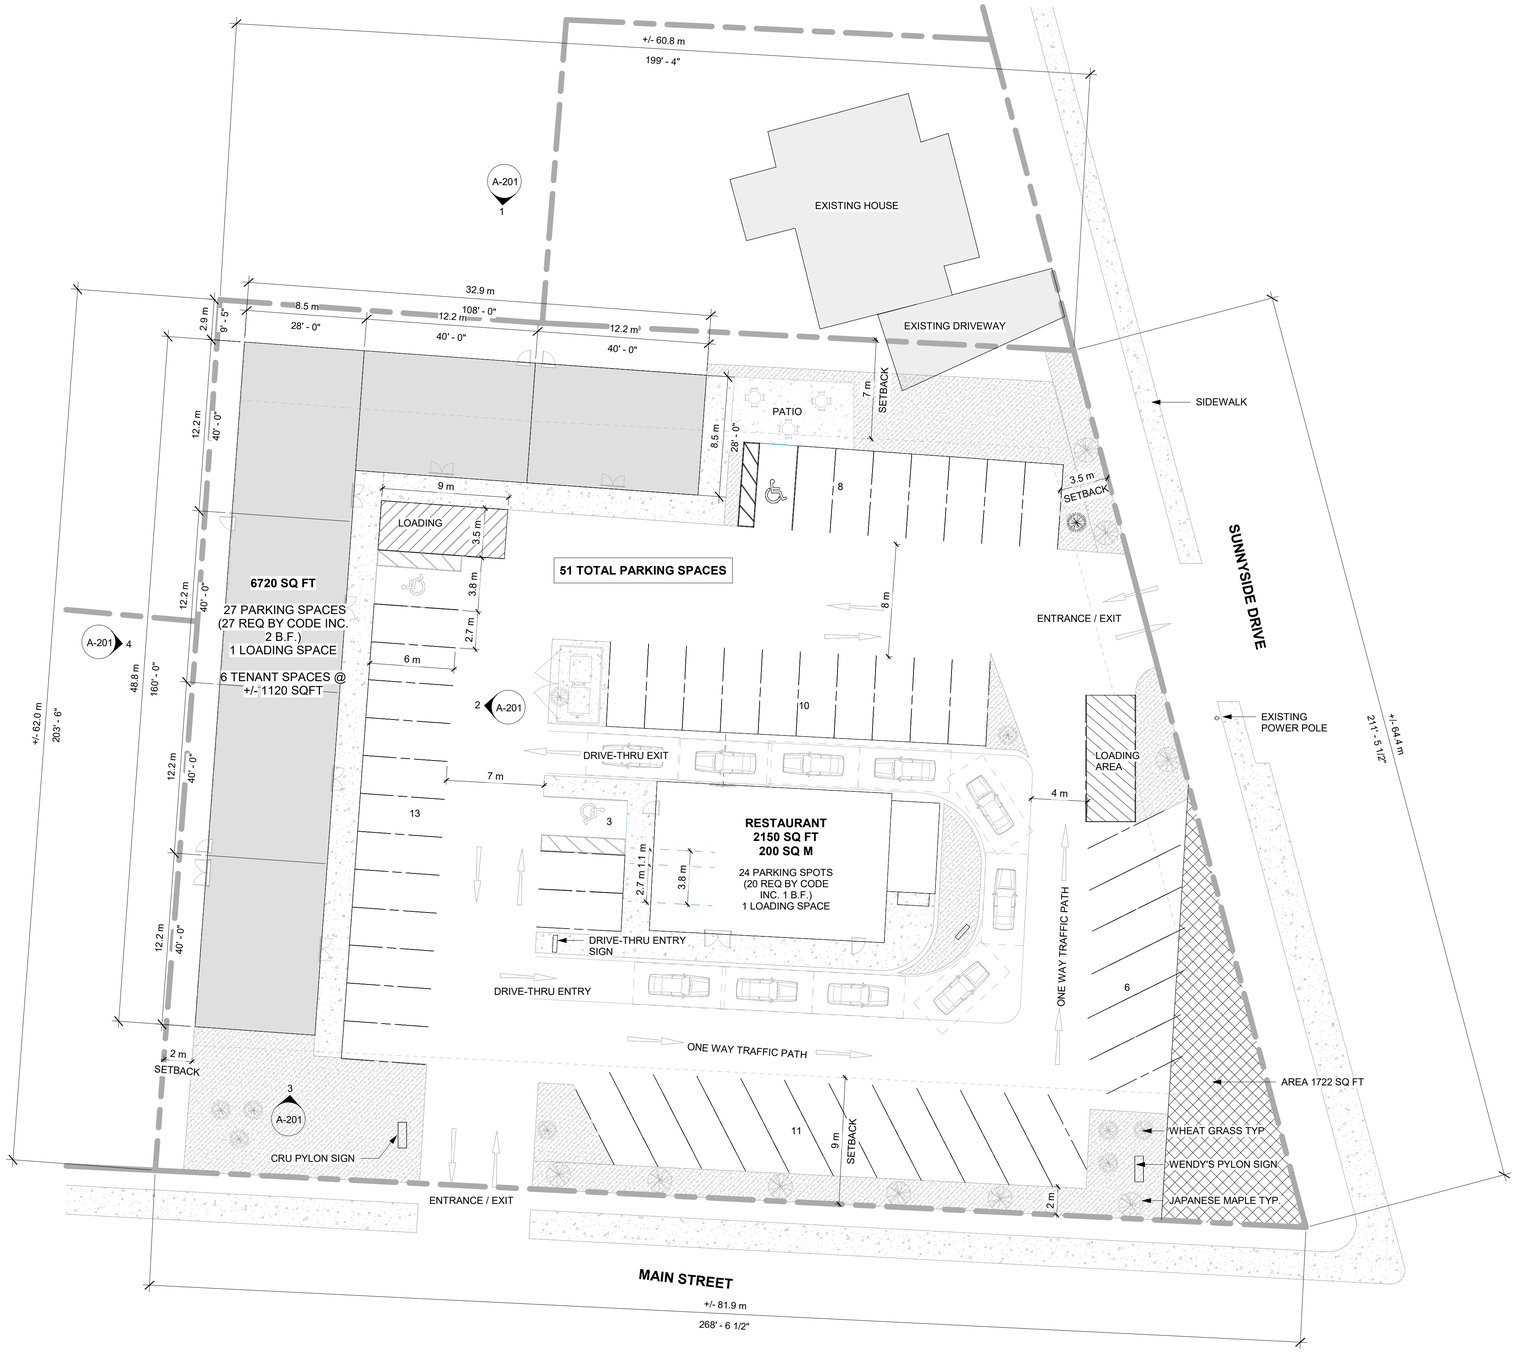

1 CONCEPTUAL SITE LAYOUT

1 : 200

IRON MAPLE

No.	Description	Date
1	FOR REVIEW	12 FEB 26
2	FOR REVIEW	26 MARCH 26

CLIENT:
CAMBRIDGE EQUITY HOLDINGS LTD.

PROJECT:
SUNNYSIDE CORNER DEVELOPMENT

DRAWING NAME:
CONCEPTUAL SITE LAYOUT

Project number

Date 26 MARCH 2026

Drawn by ETB

Checked by

A-101

Scale As indicated